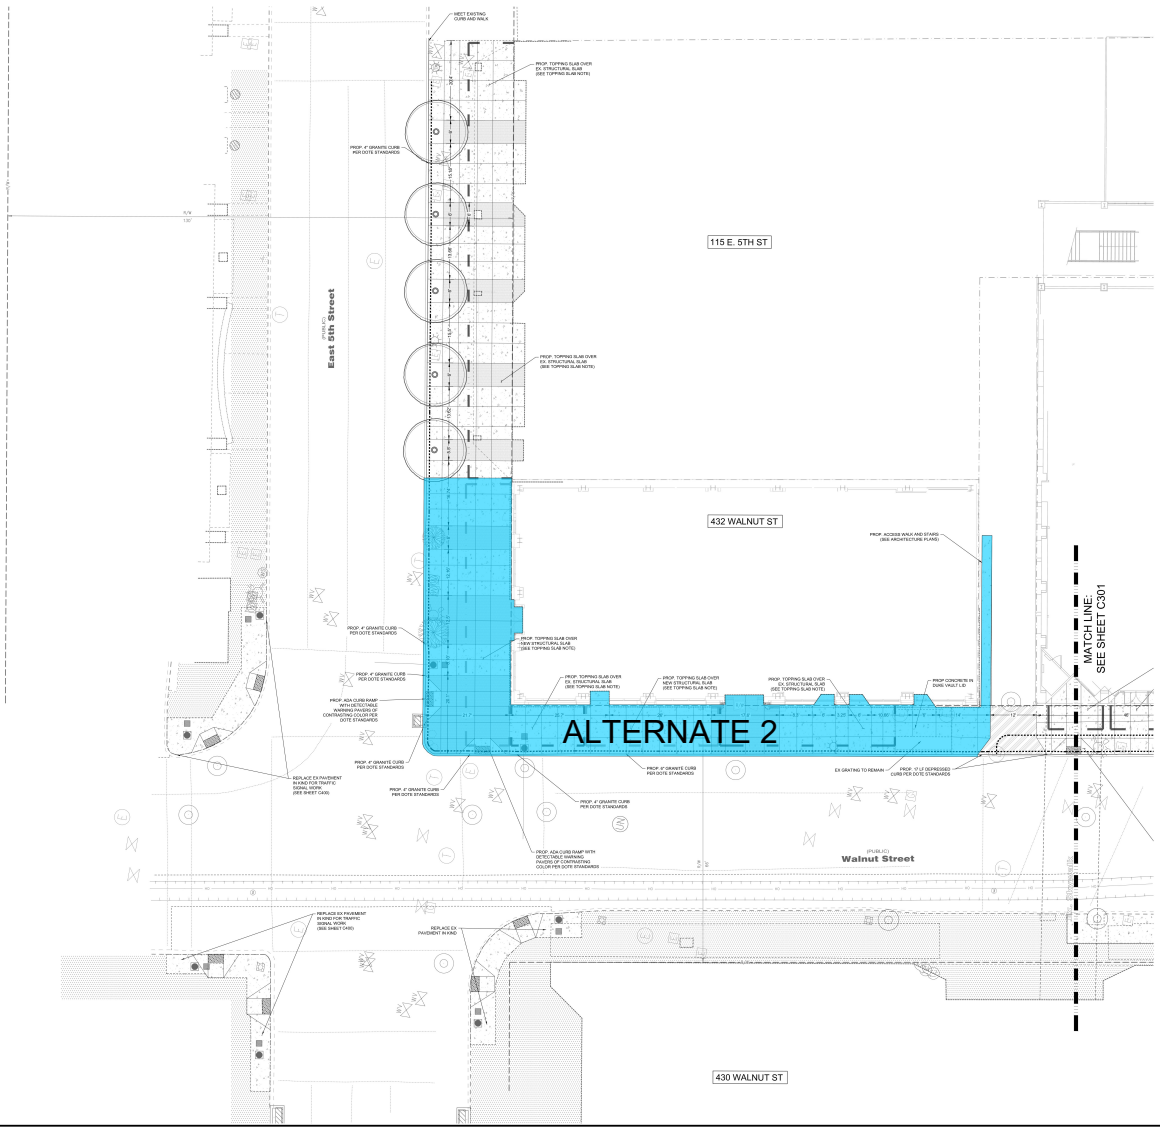

LEGEND

- EXISTING CONCRETE/WALK (TO REMAIN)
- PROPOSED CONCRETE WALK; (BROOM FINISH)
- PROPOSED CONCRETE WALK; (EXPOSED AGGREGATE FINISH)
- NEW STRUCTURAL SLAB & TOPPING SLAB (SEE STRUCTURAL PLANS FOR DETAILS); EXISTING ROW ENCROACHMENT TO REMAIN
- EXISTING STRUCTURAL SLAB TO REMAIN; PROPOSED TOPPING SLAB PER PLAN (SEE STRUCTURAL PLANS FOR DETAILS); EXISTING ROW ENCROACHMENT TO REMAIN
- INFILL EXISTING BASEMENT (SEE STRUCTURAL PLANS FOR DETAILS); EXISTING ROW ENCROACHMENT REMOVED
- PROPOSED CONCRETE APRON PER DOTE ACC NO. 21436
- EXISTING TREE
- PROPOSED TREE (FINAL SPECIFICATION BY URBAN FORESTRY)

TOPPING SLAB NOTE

FOR AREAS WHERE THE TOPPING SLAB WILL BE LESS THAN 4" THICK DUE TO THE HEIGHT OF THE EXISTING OR PROPOSED STRUCTURAL SLAB, A POLYMER-REINFORCED CONCRETE MIX SHALL BE USED. THE MIX SHALL INCLUDE "FIBER FORCE 607 FIBERS WITH A DOSAGE RATE OF 4 LBS/CY. THE MIX SHALL BE AIR ENTRAINED (6% +/- 1.5%) WITH A COMPRESSIVE STRENGTH OF 4500 PSI AND A MAX W/C RATIO OF 0.45. (SUBMIT SHOP DRAWINGS FOR APPROVAL).

Basis of Bearing
State Plane NAD83 (2011)

0 15
SCALE: 1" = 15'

811 Know what's below. Call before you dig.

LOCATION OF ALL EXISTING UTILITIES TO BE DETERMINED IN THE FIELD PRIOR TO CONSTRUCTION

No.	Date	Revision Description
5		

5th ST & WALNUT ST STREETSCAPE

CITY OF CINCINNATI
HAMILTON COUNTY

STREETSCAPE MATERIALS PLAN - NORTH

bayer becker
Bayer Becker
www.bayerbecker.com
Cincinnati, OH 45202 - 513.834.6151

Job No. 23-0254 CD WALNUT ST
Drawn by: RAS
Checked by: MPD
Issue Date: 8-16-24
Sheet: C300

Plot time: Aug 23, 2024 - 11:27am
Drawing name: J:\2023\23-0254\CD\PRESENTATION\04 CD Walnut St Imp - Layout Tab - C300 - Streetscape Materials Plan